2016 NEW GLOUCESTER MAINE

PROPERTY MAP

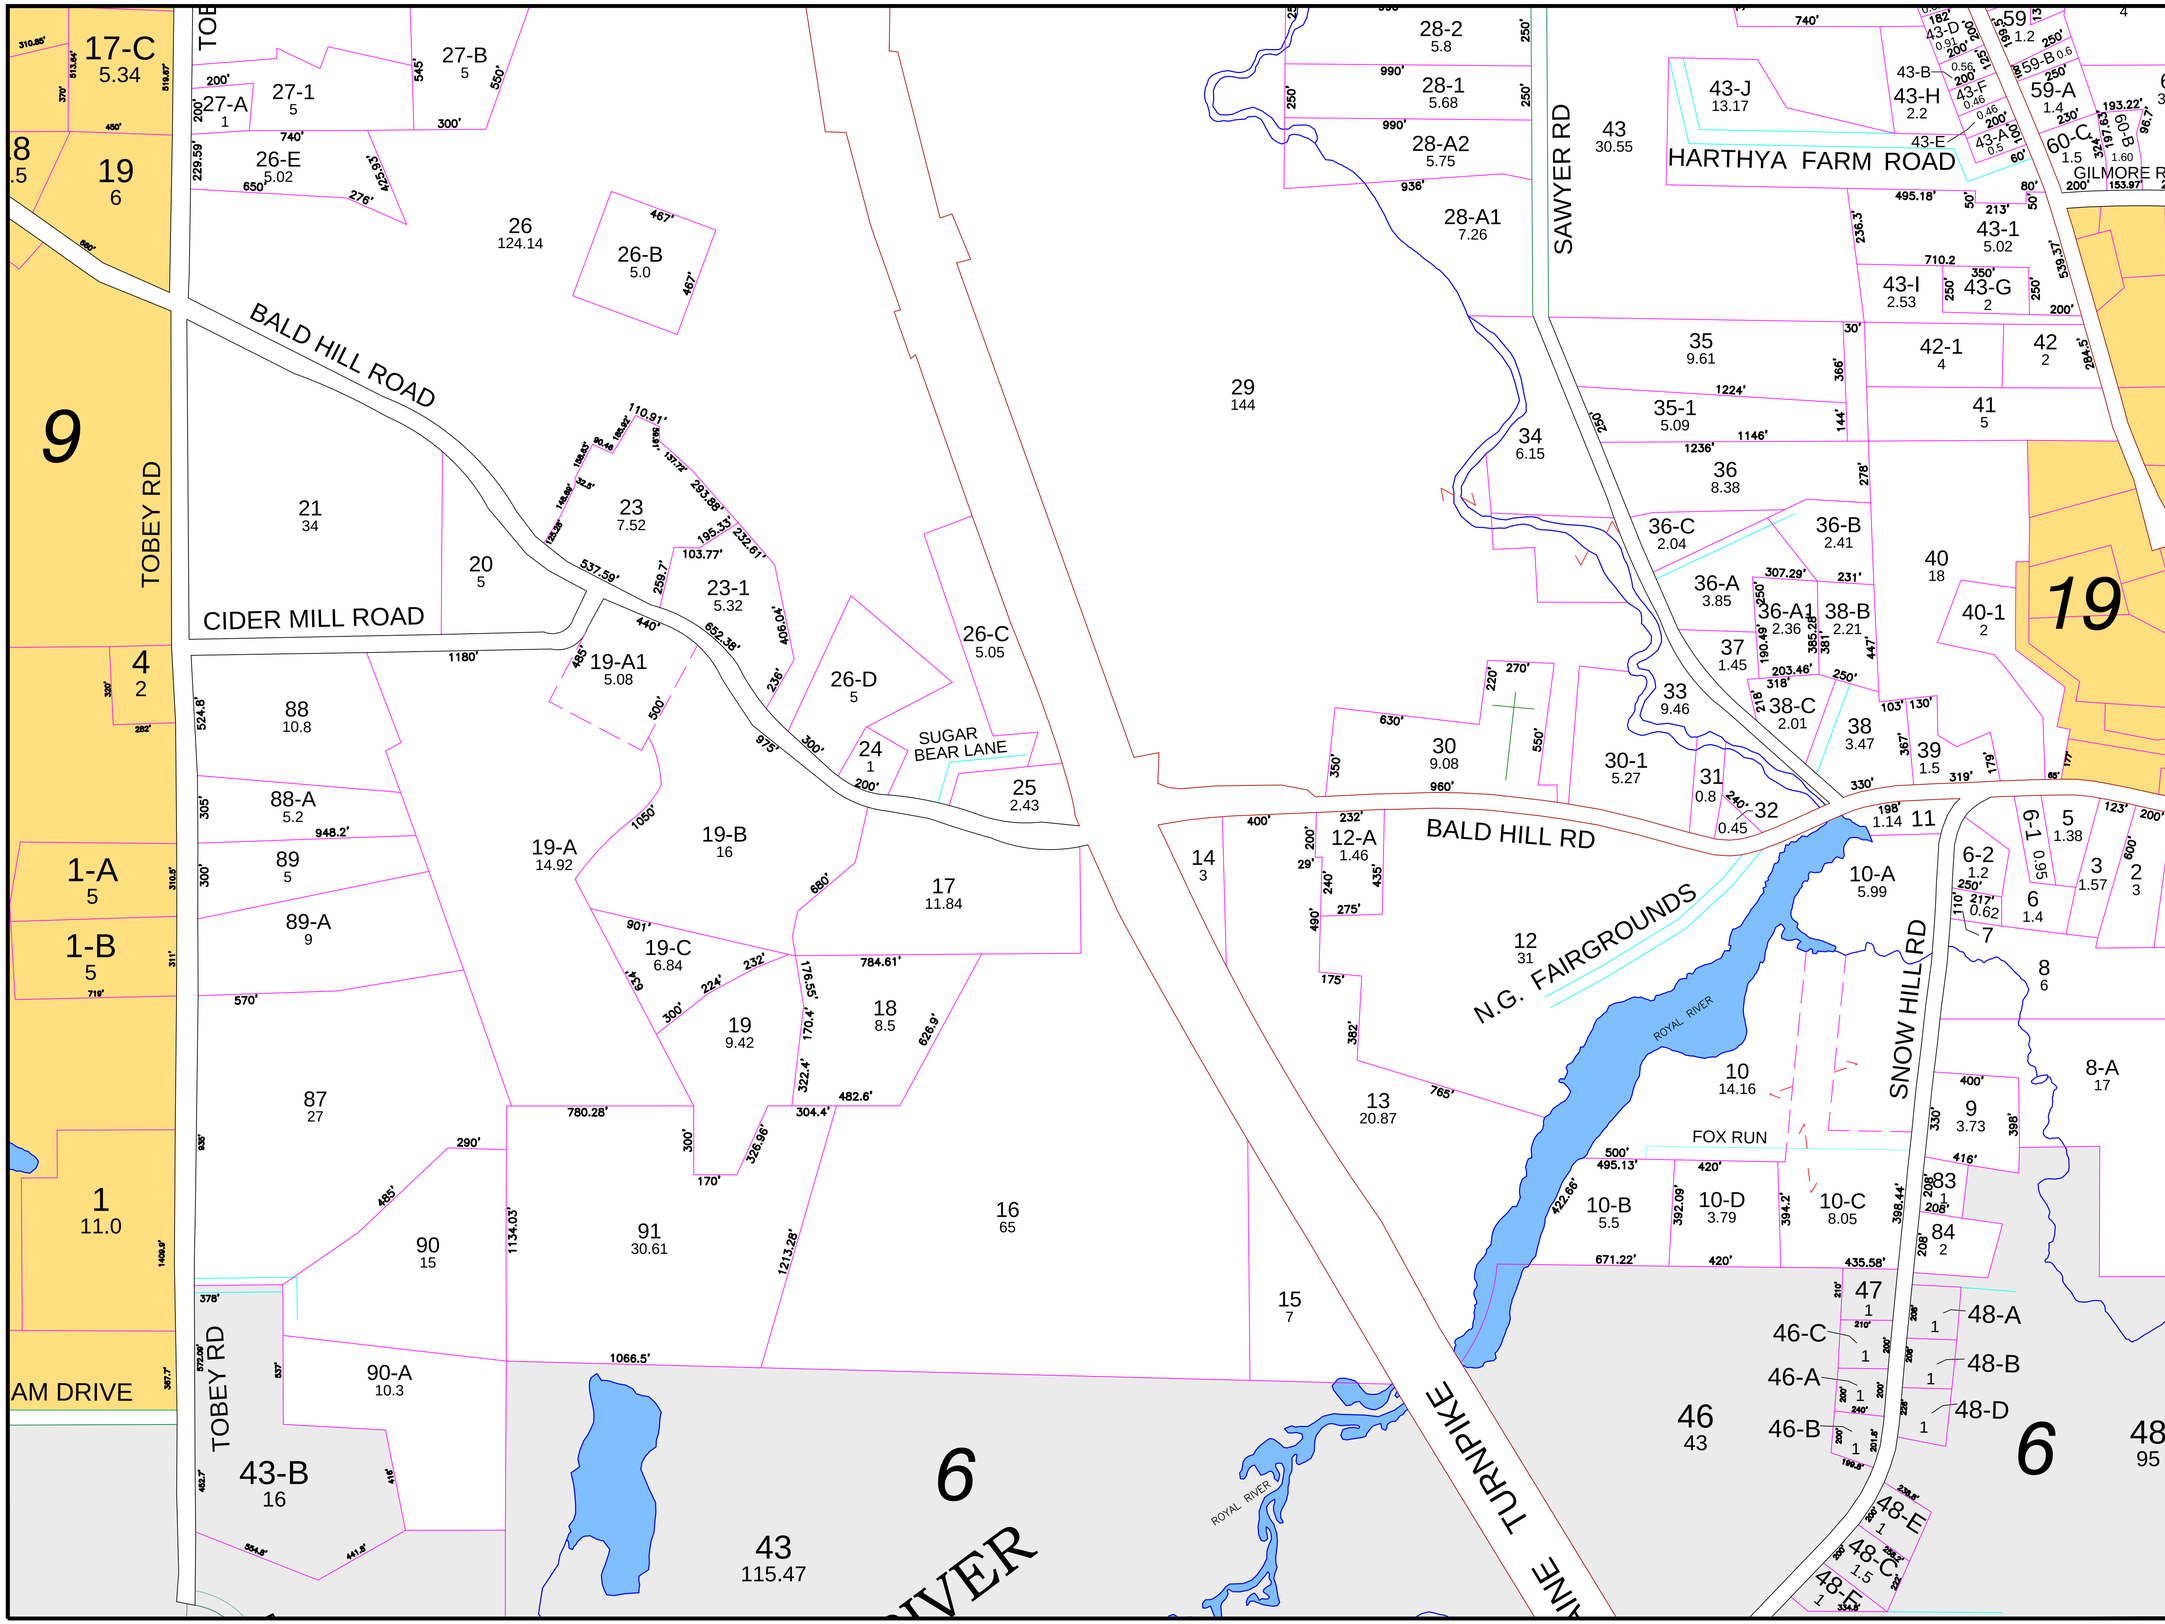

ABUTTING MAP NO. 9
PARCEL NUMBER 74
SUBDIVISION LOT NO. 4

REVISED TO APRIL 1, 2016
FOR ASSESSMENT PURPOSES ONLY
NOT FOR PROPERTY CONVEYANCES

LEGEND

LOT DIMENSION 156'
PROPERTY HOOKS
RIGHT OF WAY
EASEMENT

Roads
Interstate
State
Primary
Railroad
Private
Non-Passable
Paperdale
Abandoned

SCALE IN FEET
0 300 600

John E. O'Donnell & Associates
632 Bald Hill Road
New Gloucester, Maine 04260
www.jeodonnell.com

10

1 of 4	2 of 4
3 of 4	4 of 4