2015 NEW GLOUCESTER MAINE

PROPERTY MAP

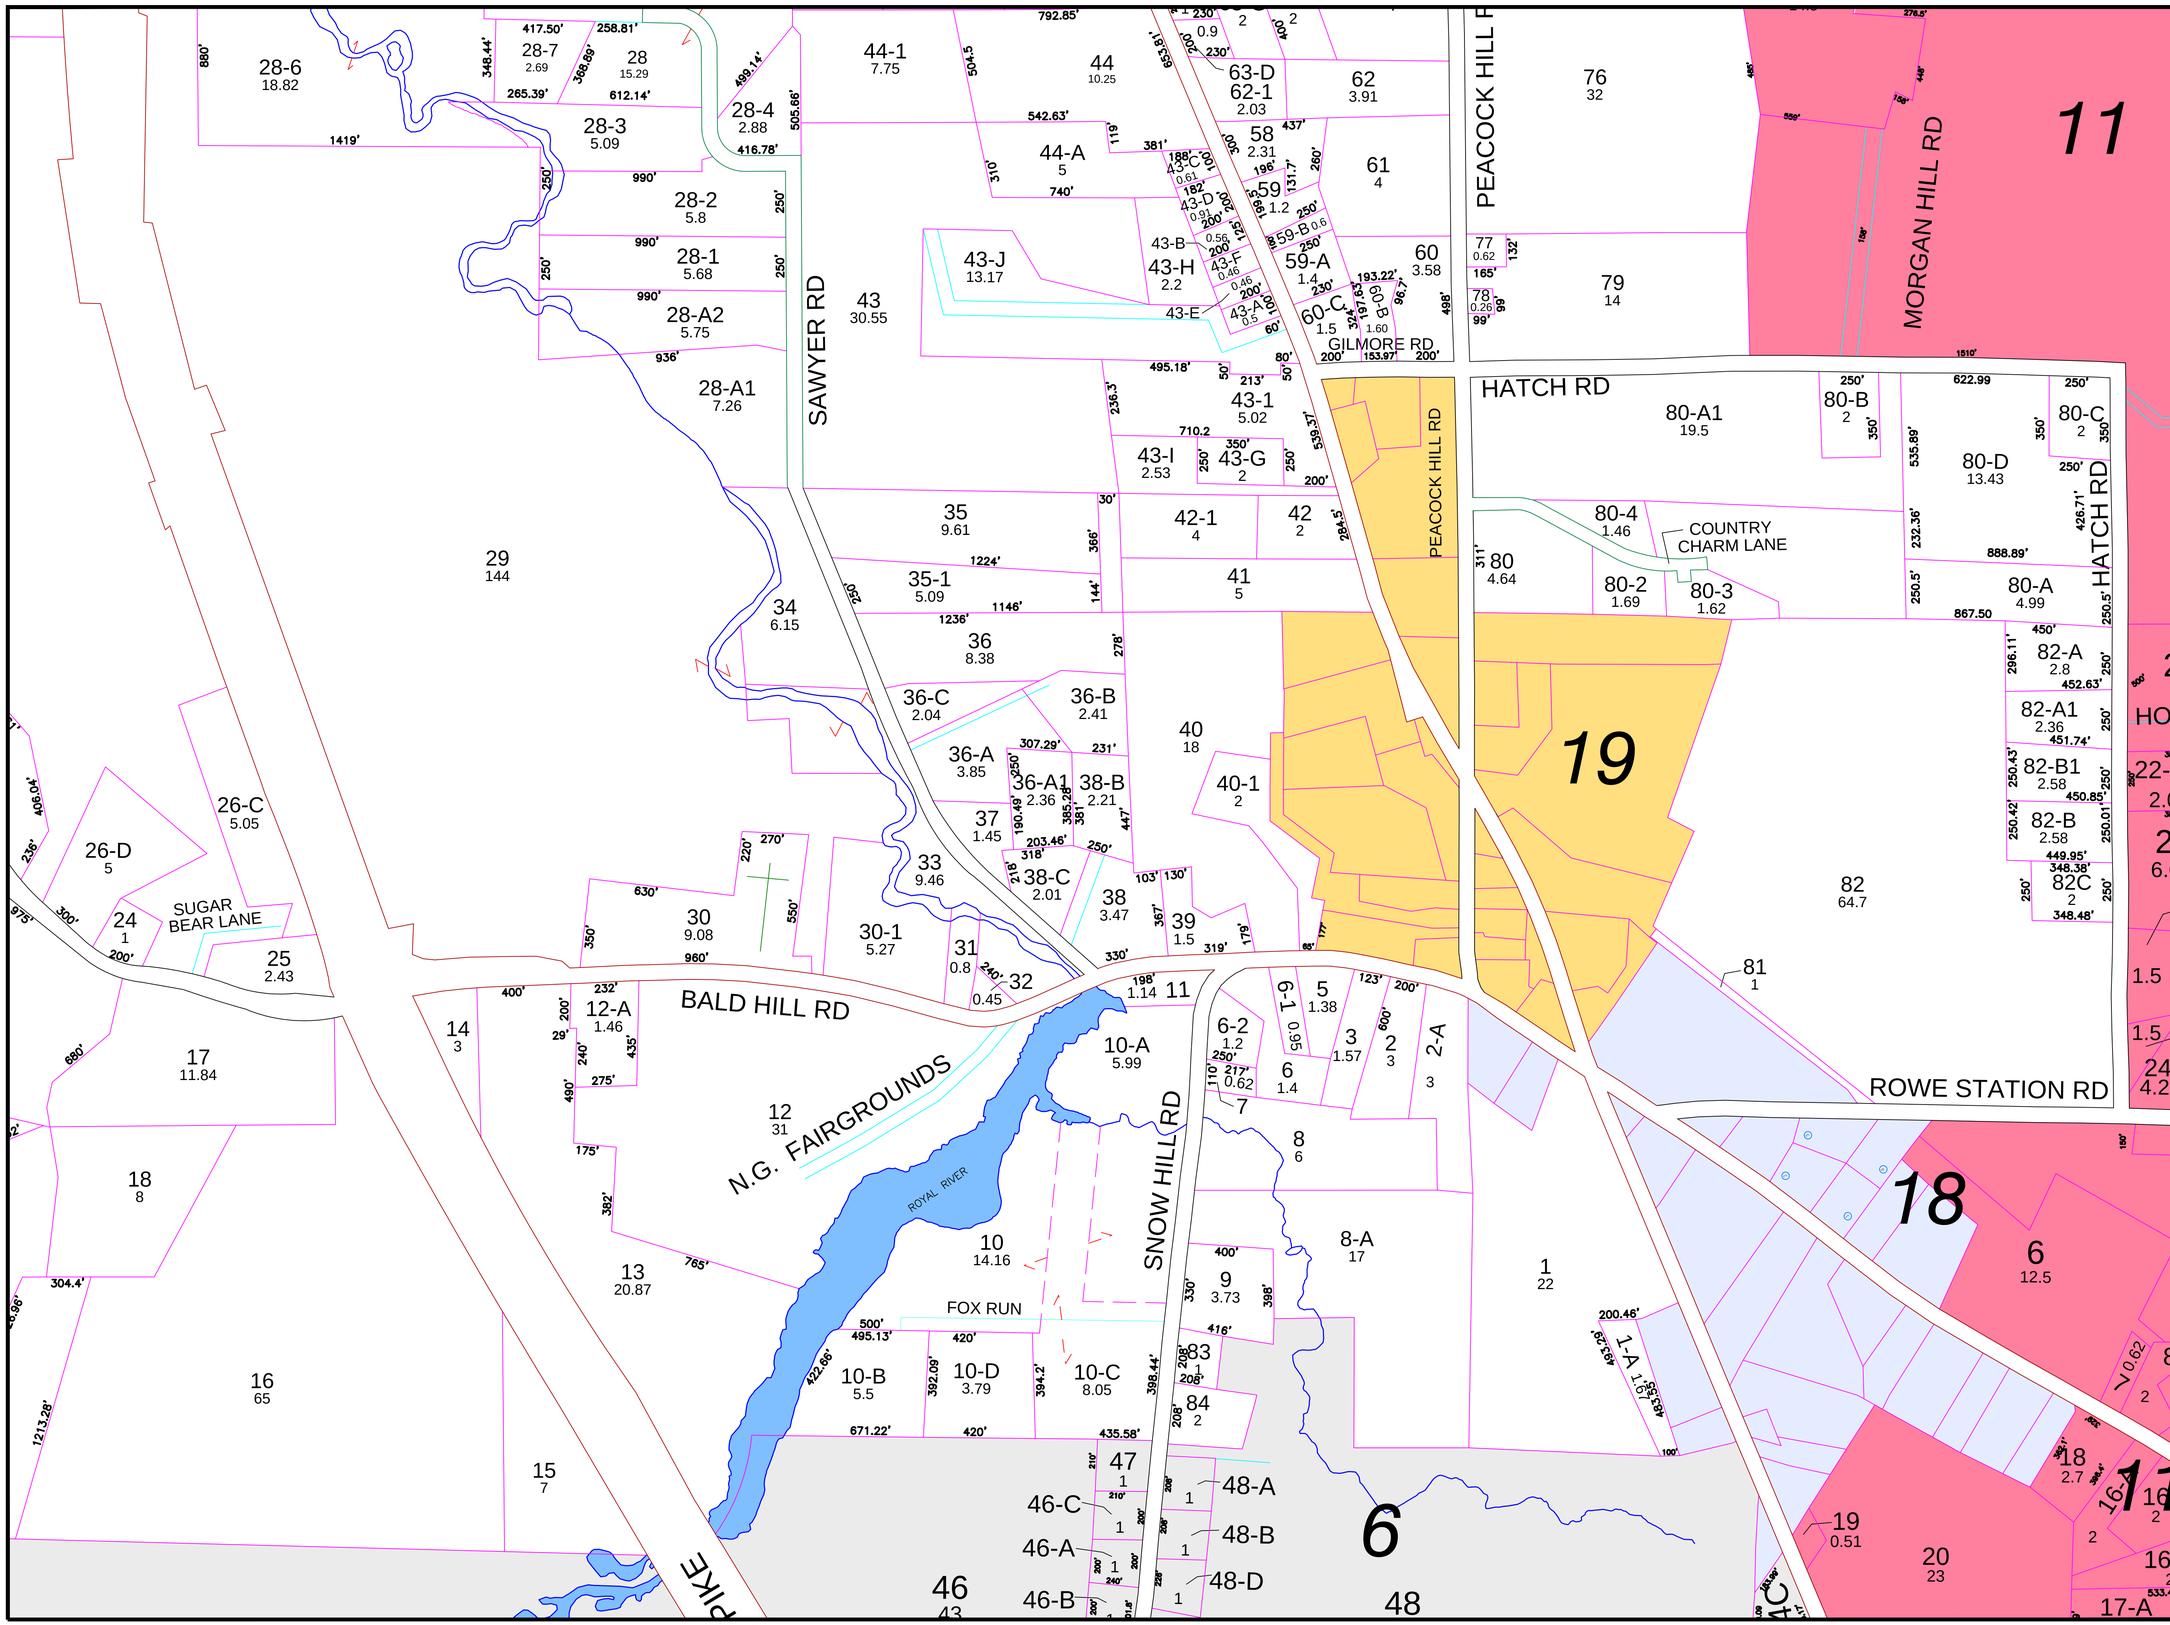

LEGEND

LOT DIMENSION 156'
PROPERTY TRONS
RIGHT OF WAY
EASEMENT

Roads
Abandoned
Dirt
Private
State
Federal
Railroad
Not Visible
(Private)
(Cemetery)

SCALE IN FEET
0 300 600

REVISED TO APRIL 1, 2015
FOR ASSESSMENT PURPOSES ONLY
NOT FOR PROPERTY CONVEYANCES

ABUTTING MAP NO. 9
PARCEL NUMBER 74
SUBDIVISION LOT NO.

John E. O'Donnell & Associates
632 Bald Hill Road
New Gloucester, Maine 04260
www.jeodonnell.com

10

1 of 4	2 of 4
3 of 4	4 of 4