2015 NEW GLOUCESTER MAINE

PROPERTY MAP

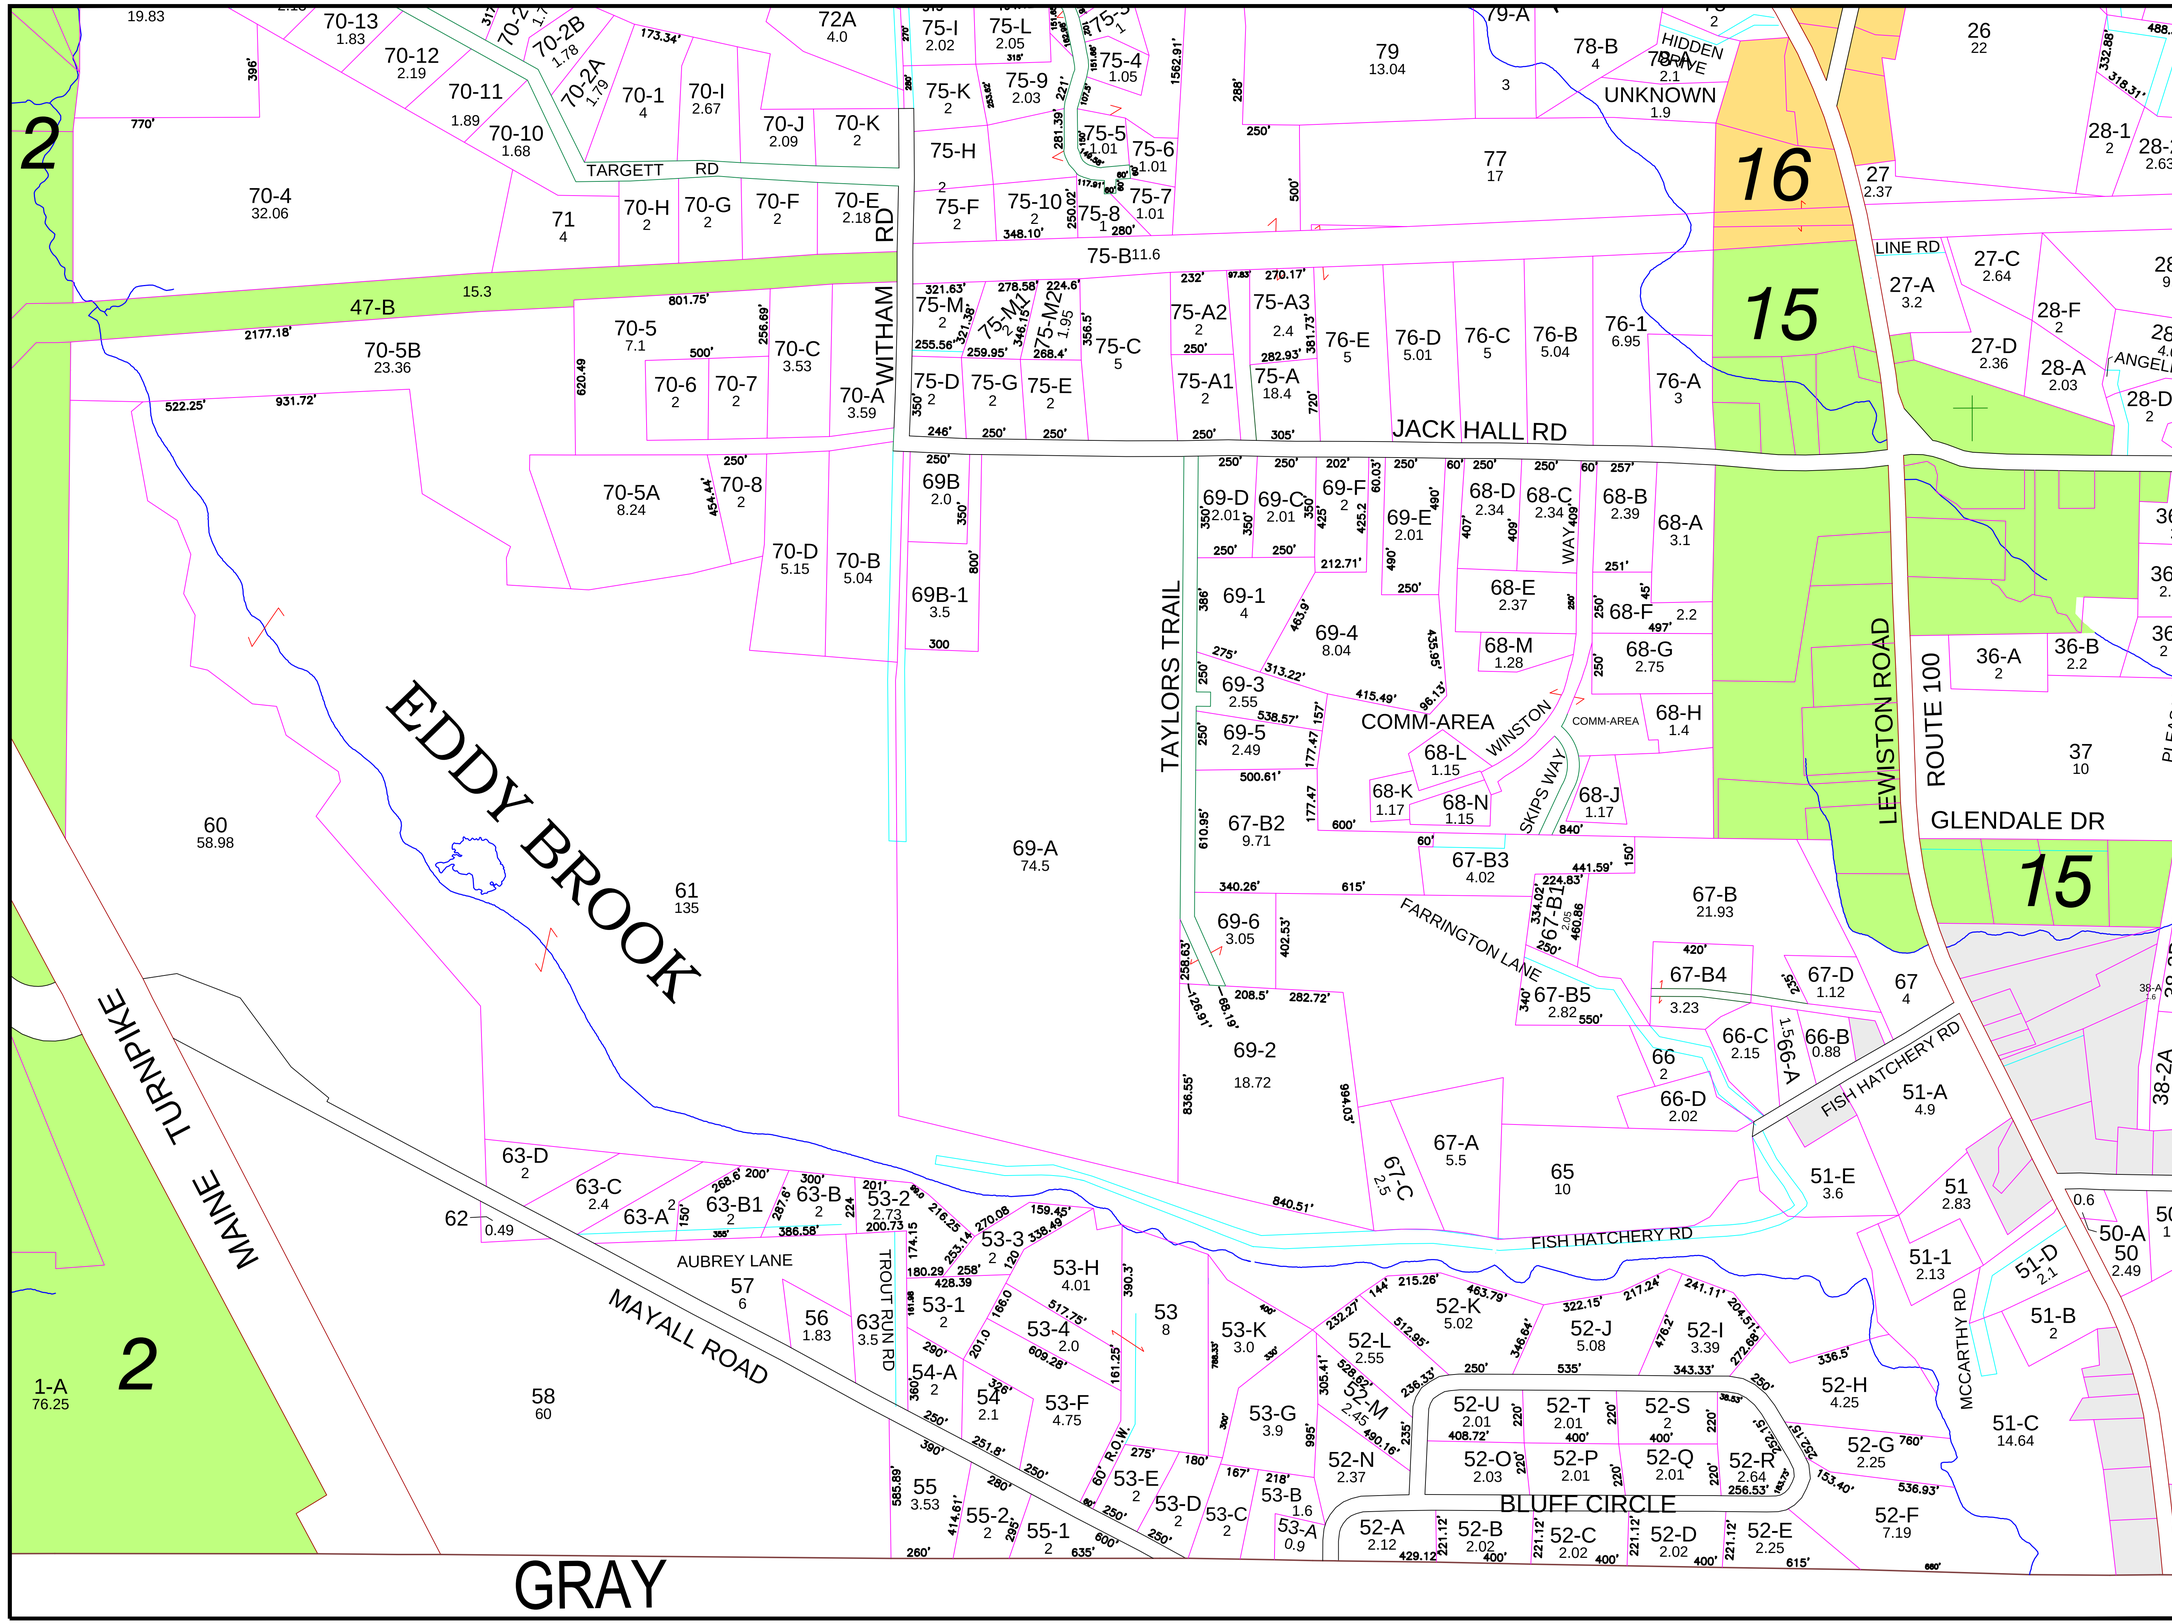

LEGEND

ABUTTING MAP NO. 9
PARCEL NUMBER 74
SUBDIVISION LOT NO. (4)

LOT DIMENSION 156'
PROPERTY HOOKS
RIGHT OF WAY
EASEMENT

Roads
Abandoned
Dirt
State
State Aid
Private
Railroad
Non-Passable
Non-Maintained (Dotted)
Private

SCALE IN FEET
0 300 600

REVISED TO APRIL 1, 2015
FOR ASSESSMENT PURPOSES ONLY
NOT FOR PROPERTY CONVEYANCES

John E. O'Donnell & Associates
632 Bald Hill Road
New Gloucester, Maine 04260
www.jeodonnell.com

3

1 of 4	2 of 4
3 of 4	4 of 4