2016 PROPERTY MAP
NEW GLOUCESTER
MAINE

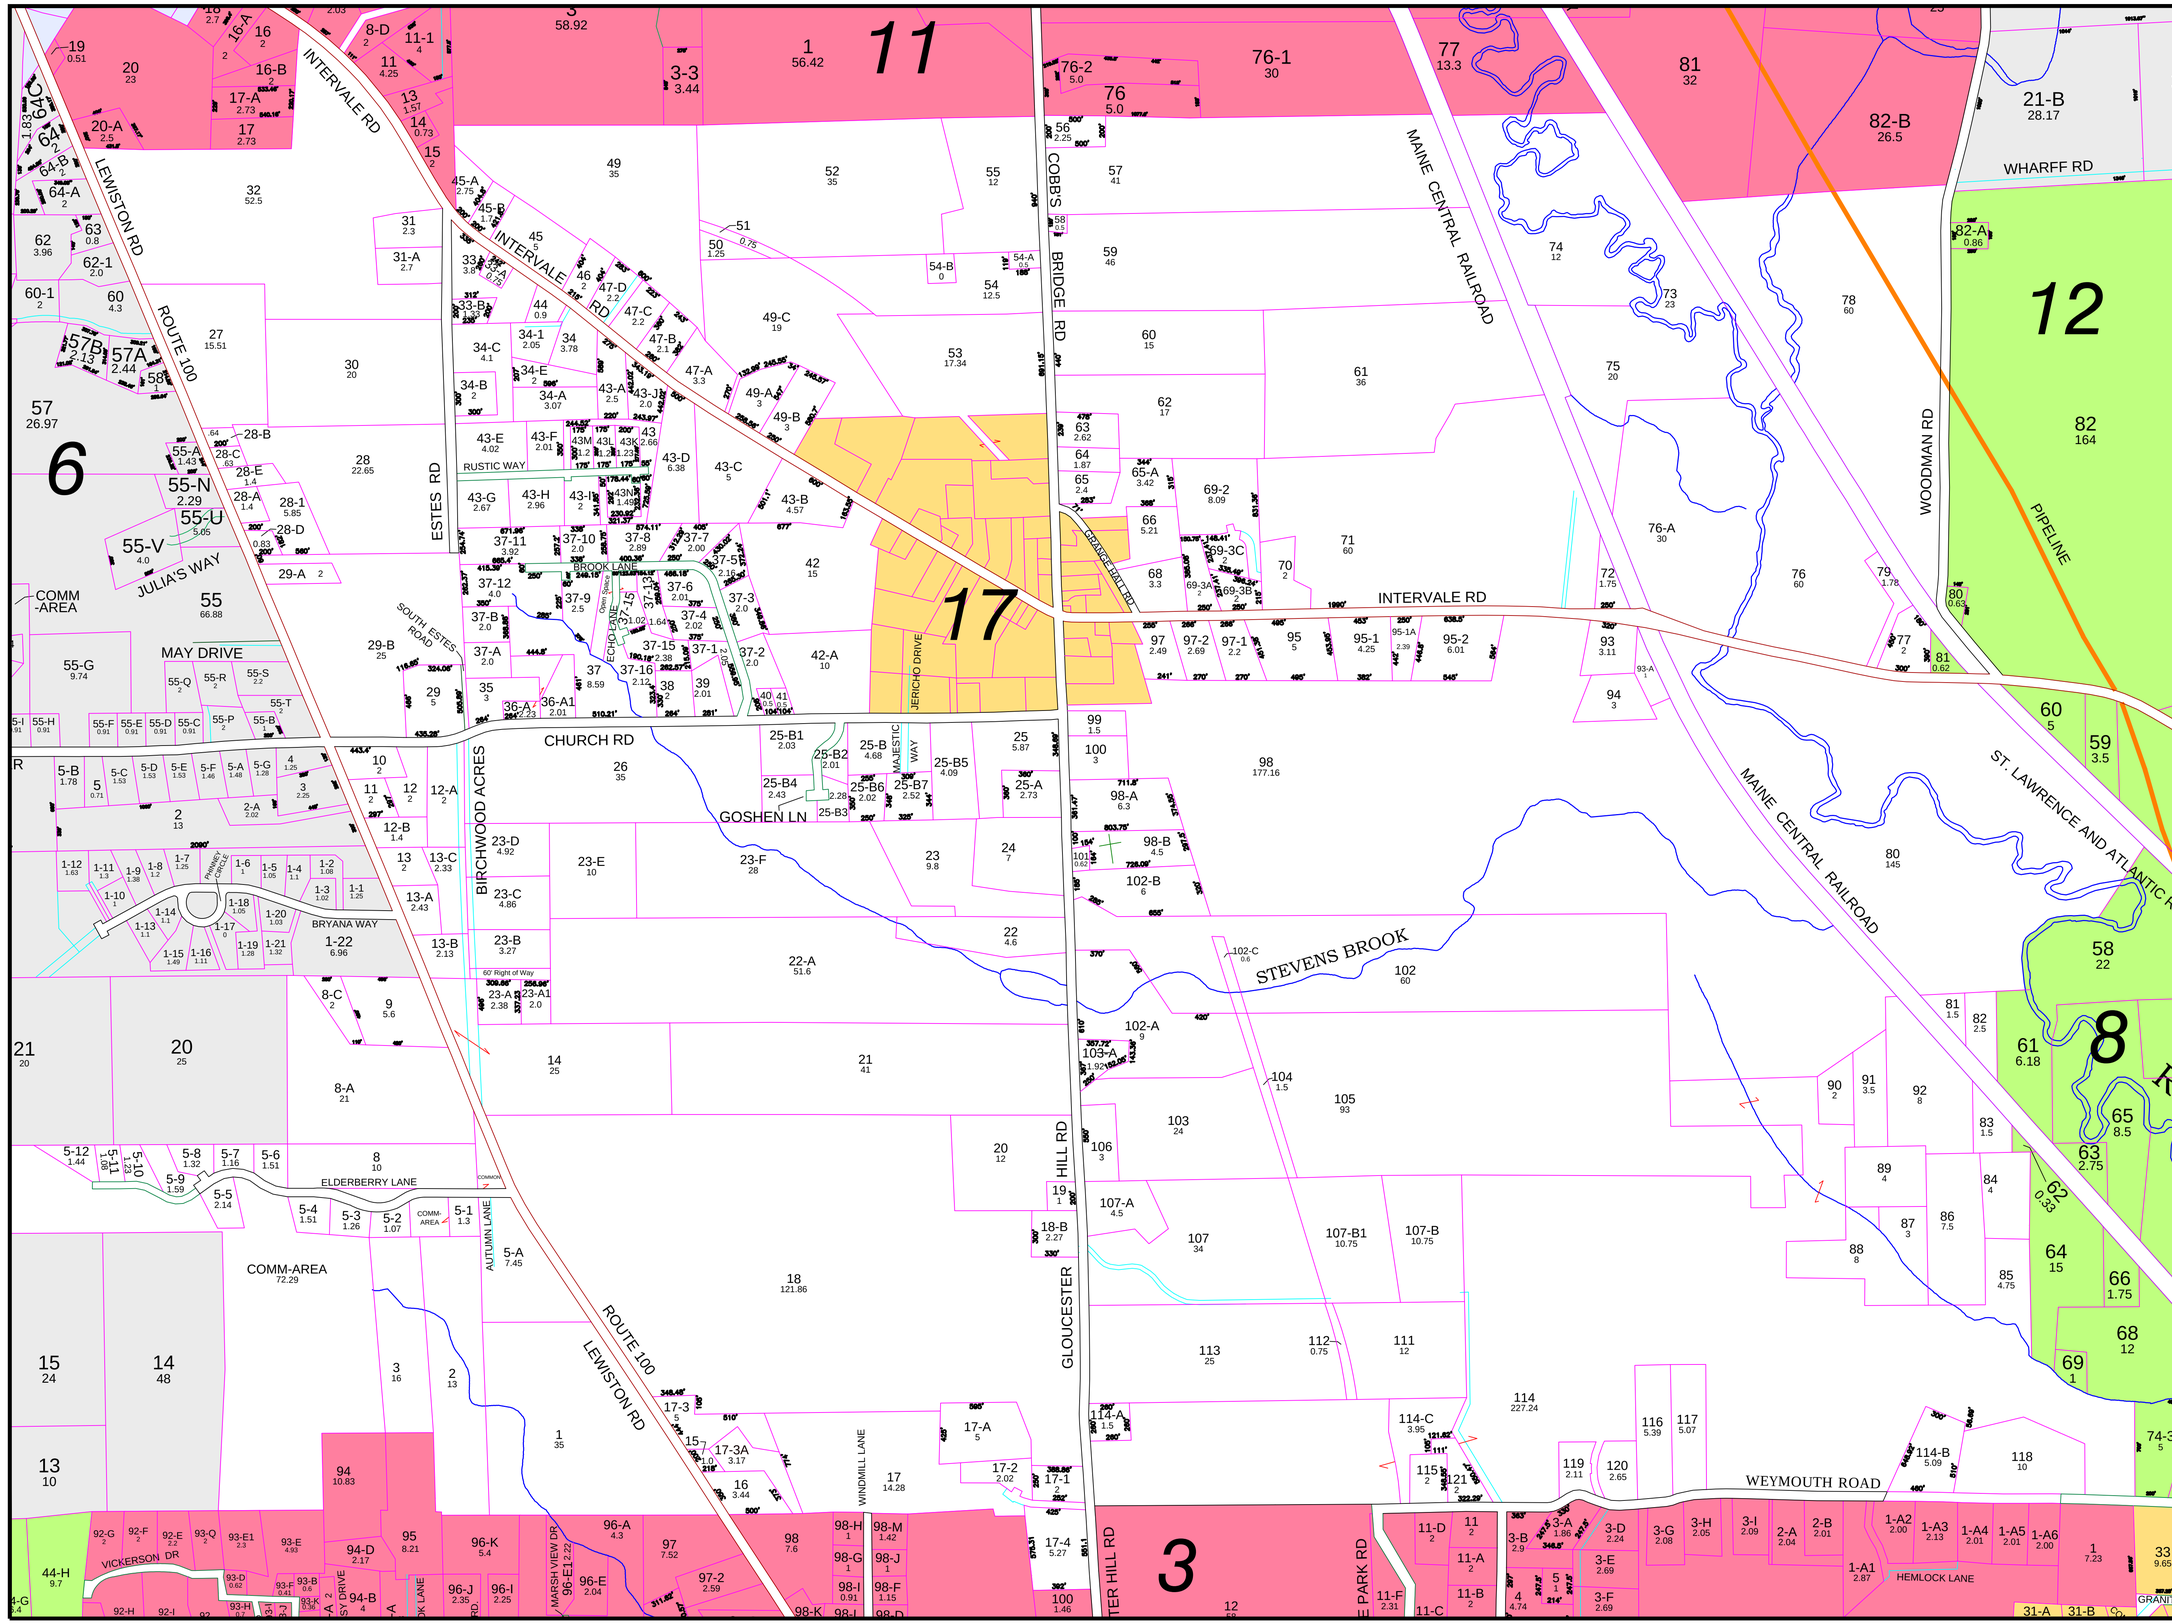

ABUTTING MAP NO. 9
PARCEL NUMBER 74
SUBDIVISION LOT NO. 4

REVISED TO APRIL 1, 2016
FOR ASSESSMENT PURPOSES ONLY
NOT FOR PROPERTY CONVEYANCES

LEGEND

LOT DIMENSION 156'
PROPERTY BOOKS
RIGHT OF WAY
EASEMENT

Abandoned
Public
Private
State
Federal
Railroad
Non-Navigable (inland)
Navigable
Footer

SCALE IN FEET
0 300 600

John E. O'Donnell & Associates
632 Bald Hill Road
New Gloucester, Maine 04260
www.jeodonnell.com

7

1 of 4	2 of 4
3 of 4	4 of 4