2019 NEW GLOUCESTER MAINE

PROPERTY MAP

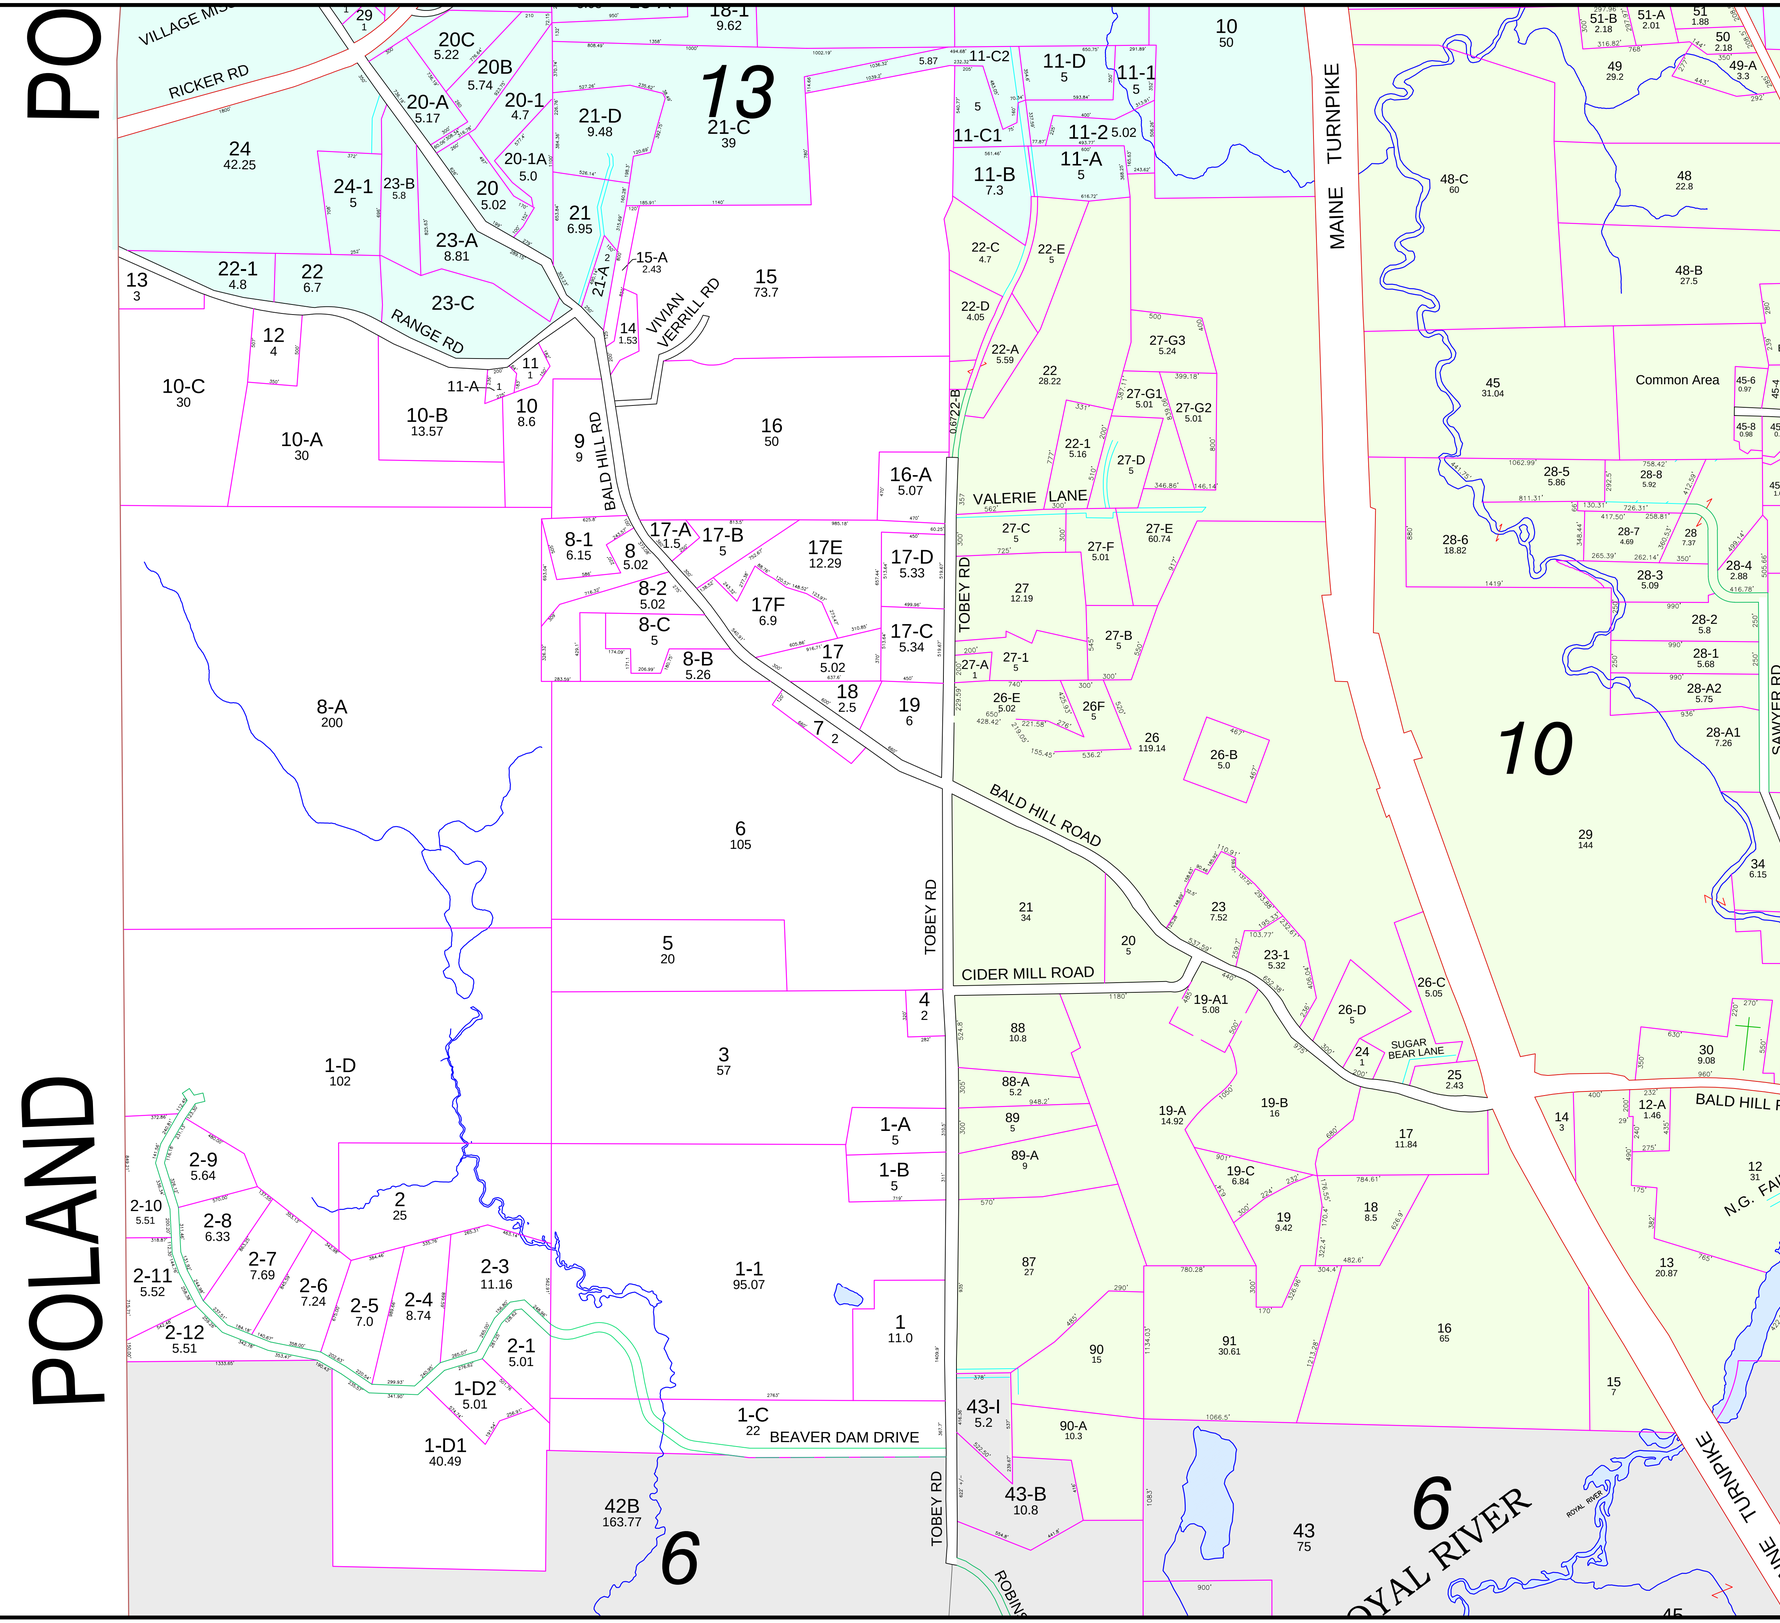

PROPERTY MAP

NEW GLOUCESTER MAINE

LEGEND

ABUTTING MAP NO. 9

PARCEL NUMBER 74

SUBDIVISION LOT NO.

LOT DIMENSION 156'

PROPERTY BOOKS

RIGHT OF WAY

EASEMENT

Abandoned

Cemetery

Stone

Fence

Railroad

Transmission

Pipeline

Poles

REVISED TO APRIL 1, 2019
FOR ASSESSMENT PURPOSES ONLY
NOT FOR PROPERTY CONVEYANCES

0 500 1000

SCALE IN FEET

John E. O'Donnell & Associates
632 Bald Hill Road
New Gloucester, Maine 04260
www.jeodonnell.com

9